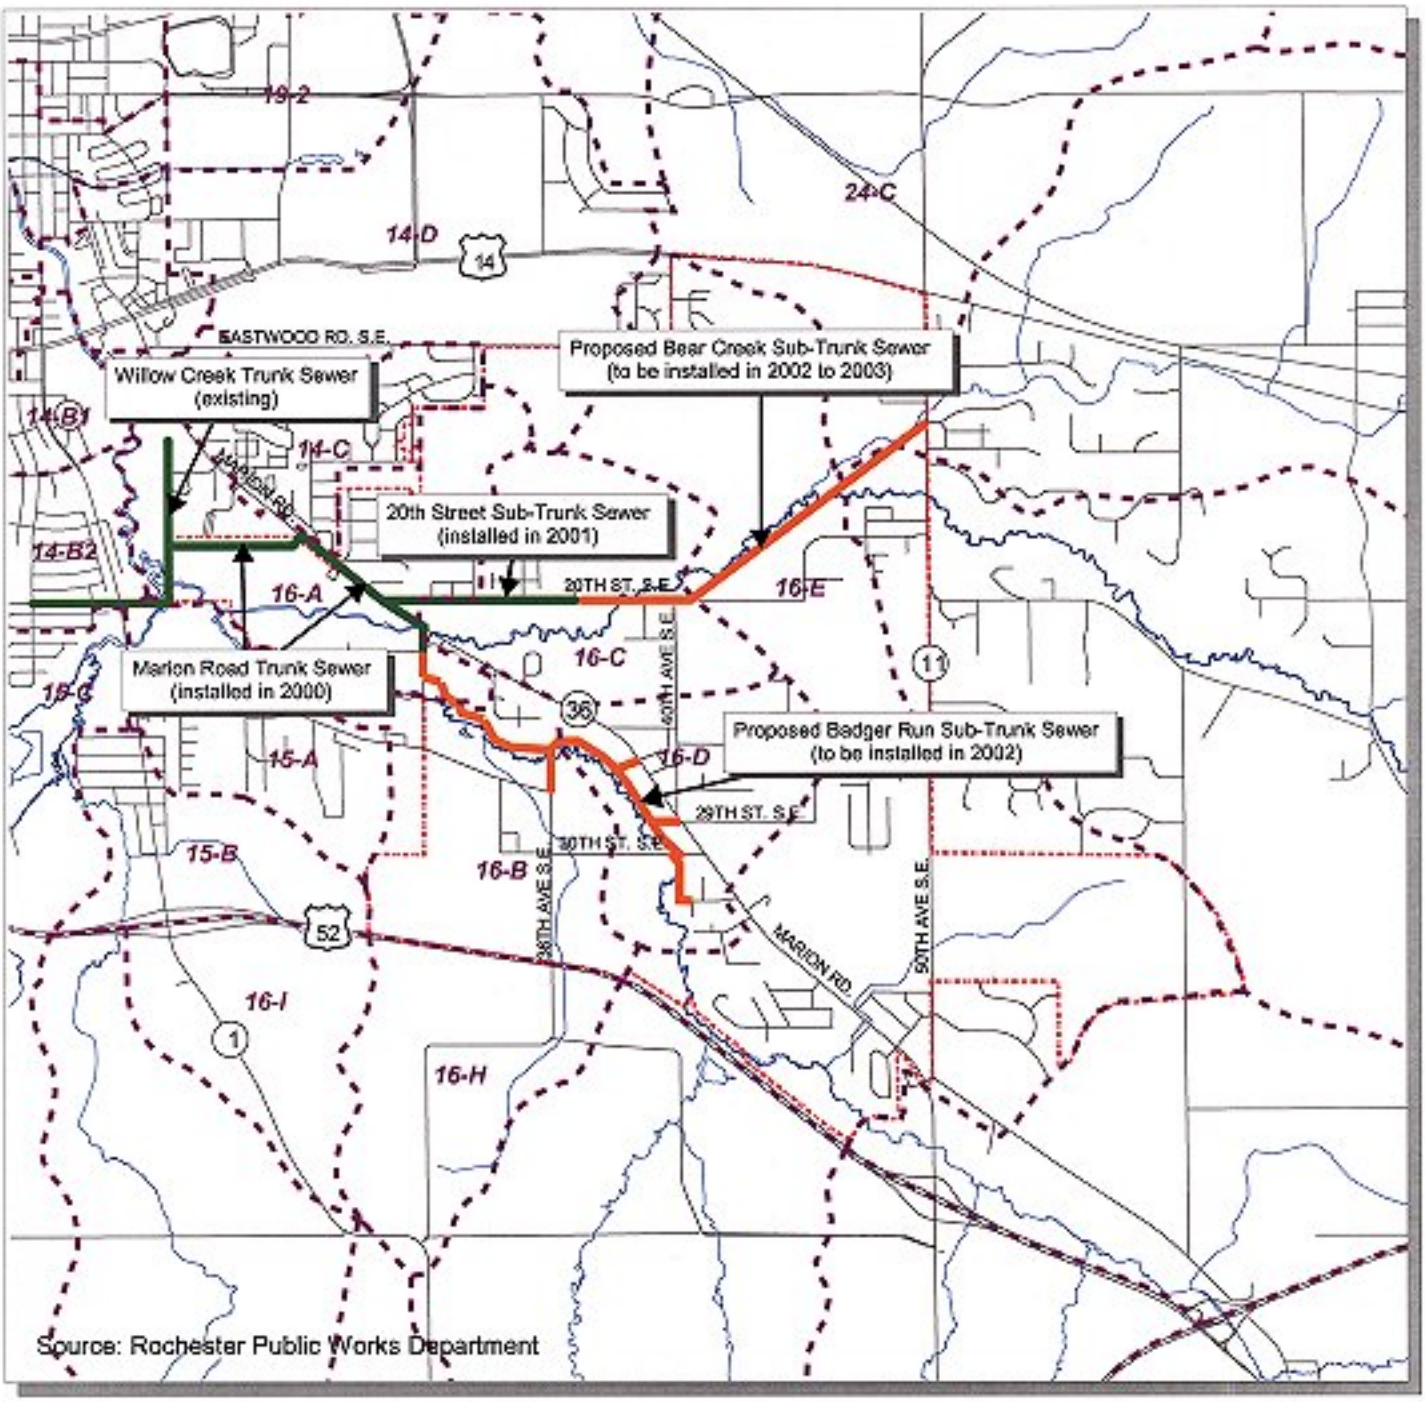

Legend

Informational Items

- Existing Streets
- River or Stream
- AUAR Project Area
- Existing Sanitary Sewer
- Sanitary Sewer to be Installed
- Sewer District Boundaries

N W E S

0 1000 2000 3000 4000 5000 Feet