Marion Road Trunk Sanitary Sewer Project
Alternative Urban Areawide Review

ROCHESTER

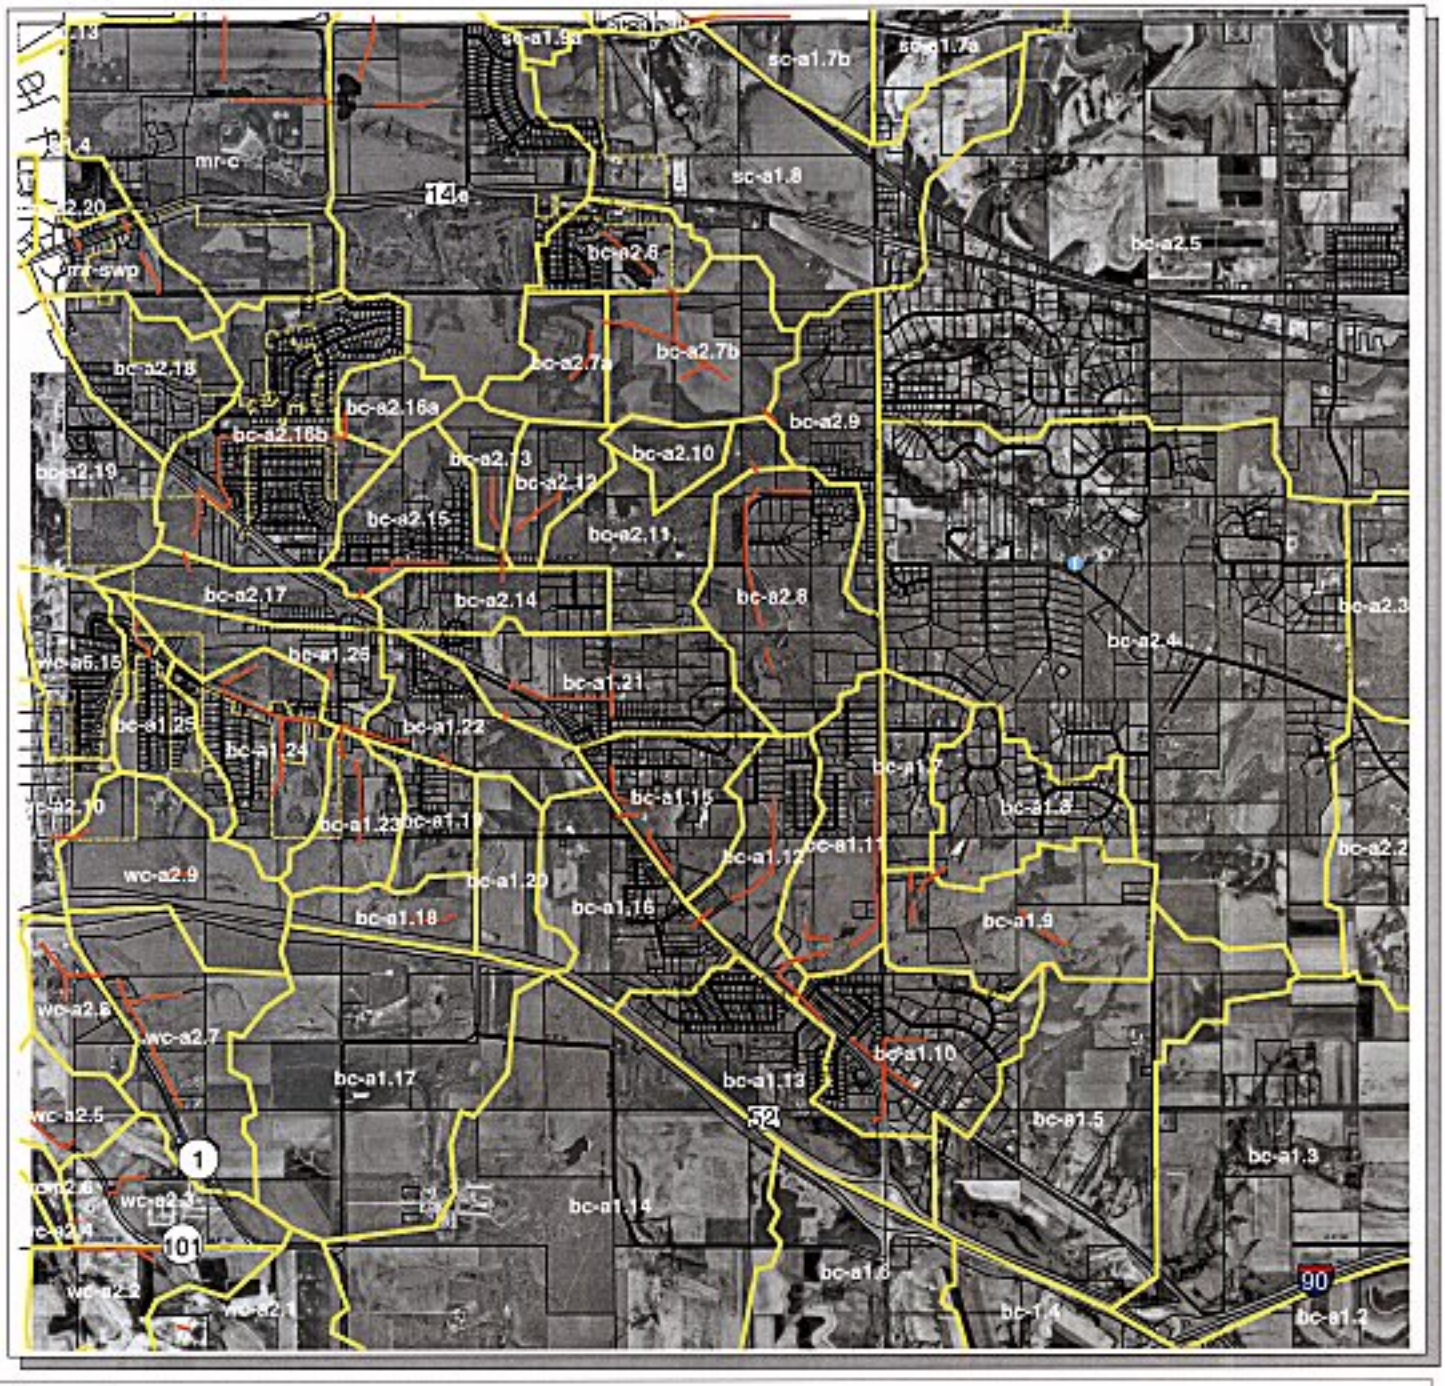

Legend

Informational Items

- Intended AUAR Project Boundary (as revised)
- Road
- Railroad
- Rochester City Limits
- Parcels
- Stormwater Drainage Basins

Stormwater System
Proposed Components

- Proposed Stormwater Pipe

N W E S

0 1,250 2,500 5,000 Feet

Source: Map adapted from information provided by the Rochester Olmsted Planning Department Geographic Information Systems Division and Bonestroo, Rosene, Anderlik & Associates

SEHTECH

Howard R. Green Company
Hoisington Koegler Group Inc.
Richardson Richter Associates Inc.
106 Group Ltd.

Figure 2-6
Proposed Stormwater Conveyance System

20 March 2002