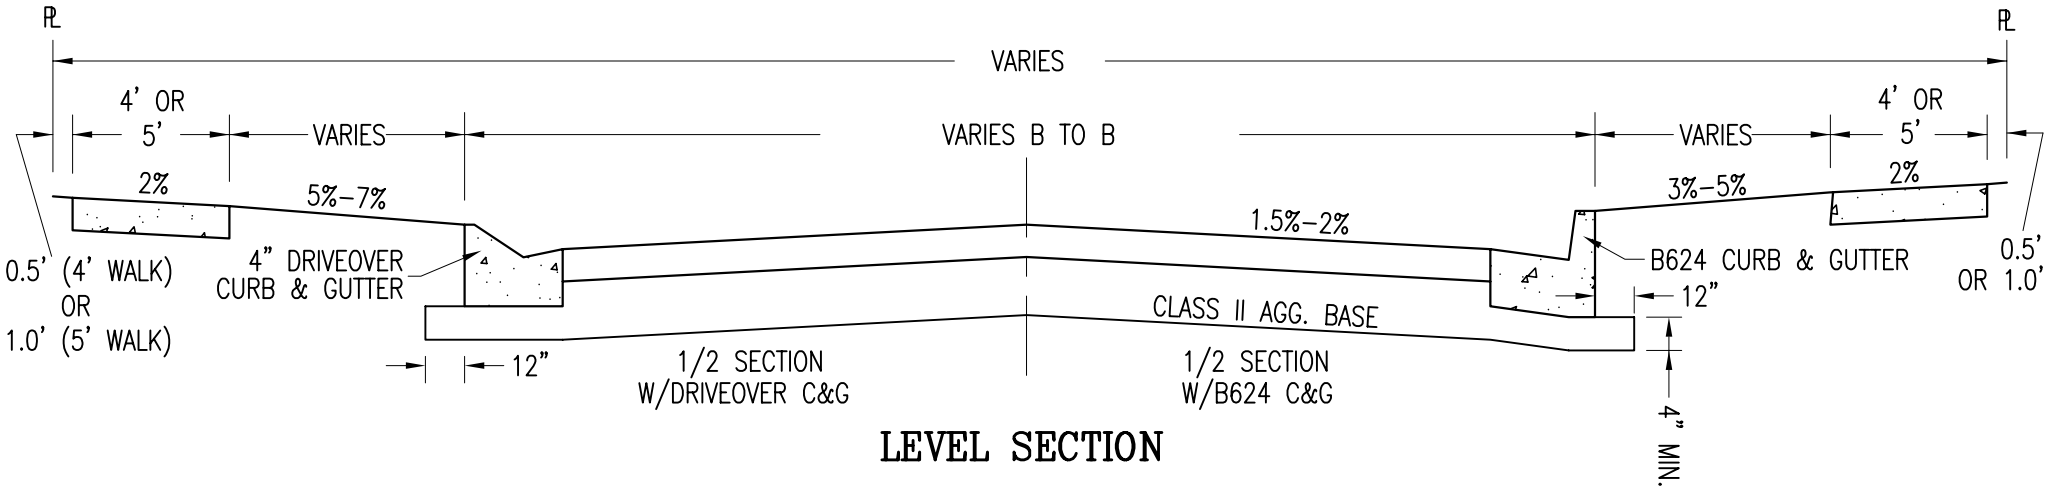

LEVEL SECTION

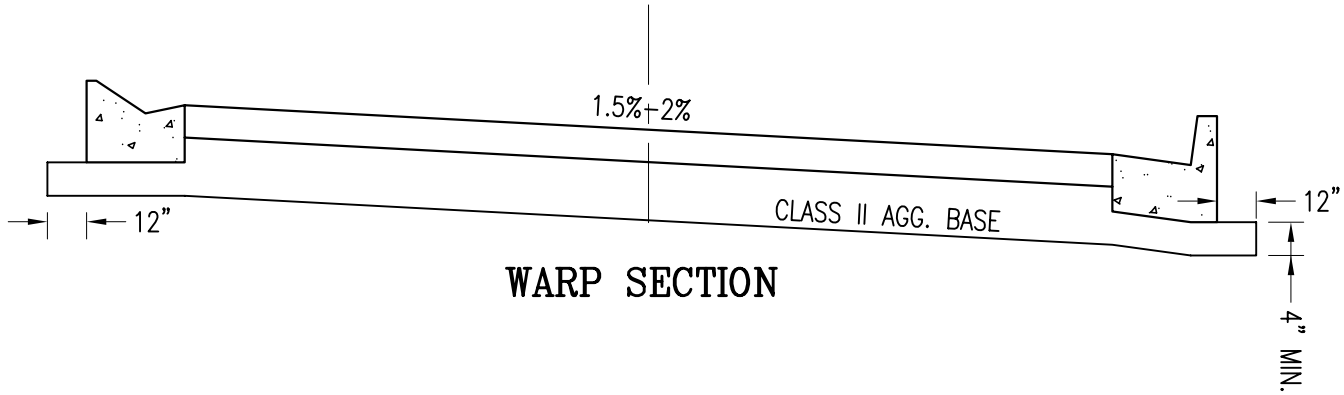

WARP SECTION

NOTES

1. 7 TON STRUCTURAL SECTIONS: STRUCTURAL SECTION G.E. 13" MIN. BITUMINOUS 4" MIN.
2. DRIVEOVER CURB & GUTTER WILL BE PERMITTED ONLY FOR ONE AND TWO FAMILY DWELLINGS WHERE DRIVEWAY LOCATIONS HAVE NOT BEEN ESTABLISHED AND STREET GRADES ARE LESS THAN 8%.
3. REFER TO ROCOG 2035 LONG RANGE TRANSPORTATION PLAN, TABLE 4–19 FOR LOCAL STREET RIGHT OF WAY AND MINIMUM ROADWAY WIDTH REQUIREMENTS.

DEPARTMENT OF PUBLIC WORKS
CITY OF ROCHESTER, MINNESOTA

TYPICAL SECTION ROADWAY

ASST. CITY ENGINEER

DIRECTOR

SHT	DATE REVISED	PLATE NO.	REV.
1 OF 1 SHTS	3/22/06	3–01	B