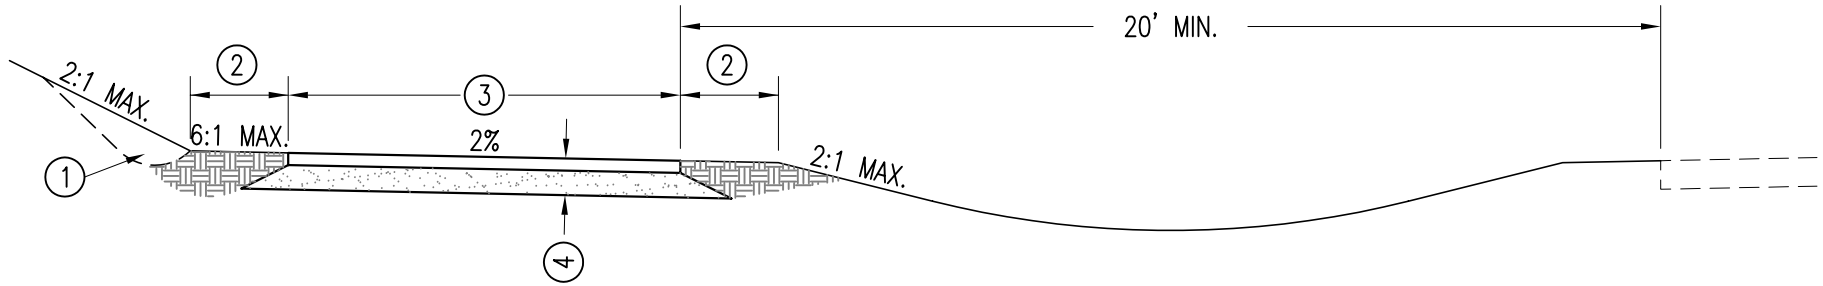

BIKEWAY PLACEMENT NEAR ROADS WITHOUT CURBS

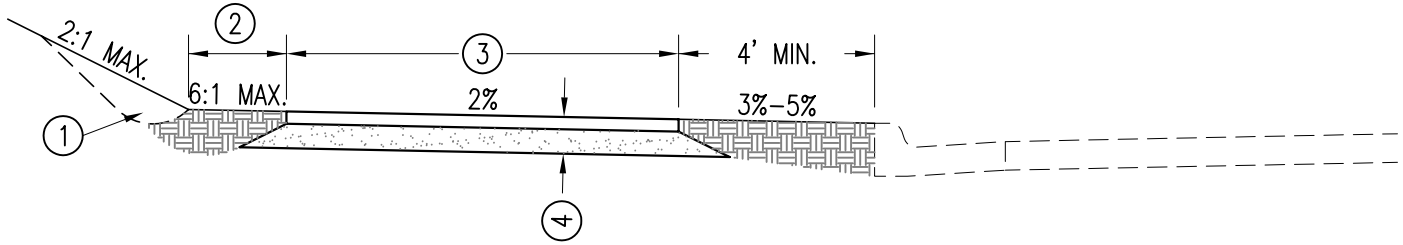

BIKEWAY PLACEMENT NEAR ROADS WITH CURBS

NOTES

1. DITCH IF REQUIRED FOR DRAINAGE.
2. GRADED AREA ADJACENT TO THE PAVED SURFACE SHALL BE A MINIMUM OF 2' AND FREE OF OBSTRUCTIONS.
3. MINIMUM 10' WIDTH FOR 2 WAY TRAFFIC, (5' MINIMUM FOR 1 WAY). FOR CURVES WITH LESS THAN 50' RADIUS, PROVIDE ADDITIONAL WIDTH AS PER TABLE.
4. 2-1 1/2" LIFTS BITUMINOUS MN/DOT SPEC. 2350 & 6" CLASS II AGGREGATE BASE TYPICAL.

RADIUS	ADDITIONAL PAVED WIDTH
0-25	2'
25-50	1'

DEPARTMENT OF PUBLIC WORKS
CITY OF ROCHESTER, MINNESOTA

TYPICAL SECTION
OFF-ROAD BIKEWAY

ASST. CITY ENGINEER | DIRECTOR

DATE REVISED	PLATE NO.	REV.
3/22/06	3-02	C

SHT 1 OF 1 SHTS