ROCKY CREEK HEIGHTS

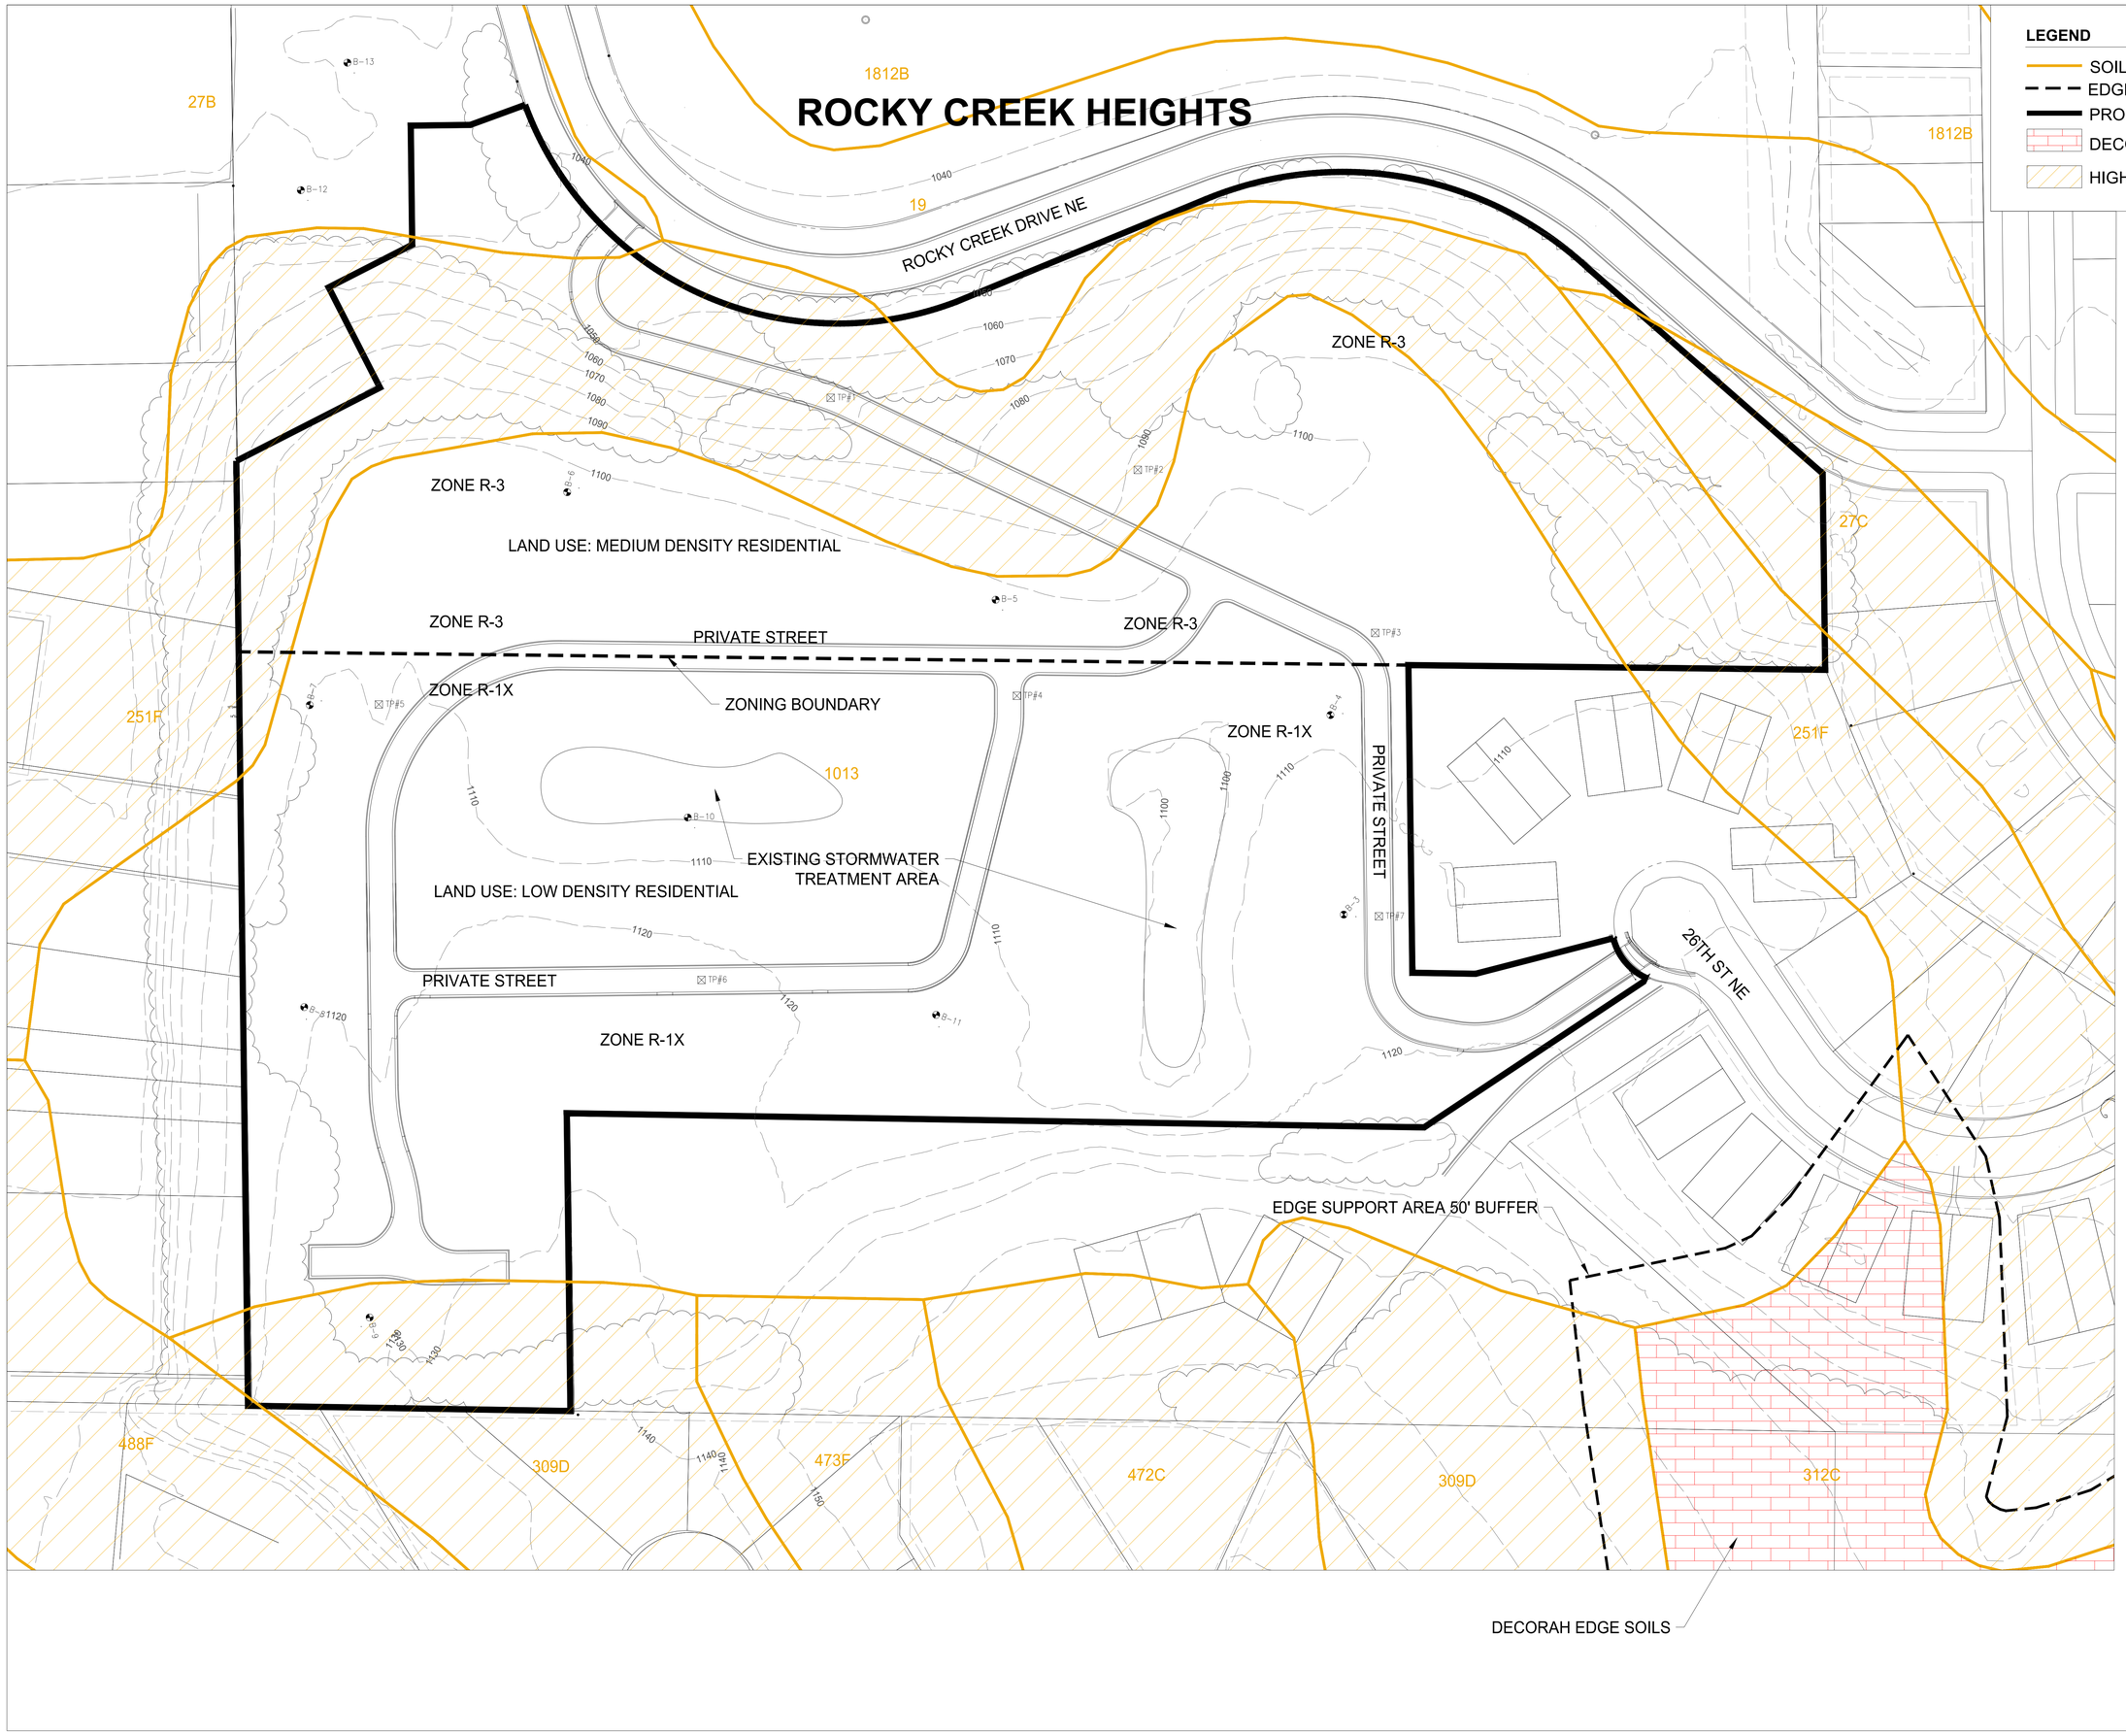

Scale: 1" = 50

NO.	DATE	ISSUE

DESIGN BY: TAC
PLAN BY: TAC
CHECKED BY: LD
APPROVED BY: LD

1648 THIRD AVENUE SE
ROCHESTER, MN 55904
Tel: (507) 289-3919
Fax: (507)289-7333
wsberg.com

ROCKY CREEK HEIGHTS
ROCHESTER,MN

WSB PROJECT NO. 02348-150

3/14/2017

GENERAL DEVELOPMENT PLAN

SHEET
1 of 1