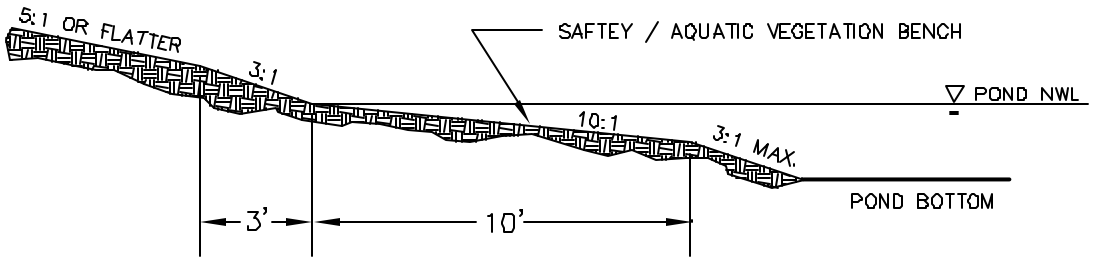

TYPICAL BASIN PROFILE FOR
SIDE SLOPES OF 5:1 OR FLATTER

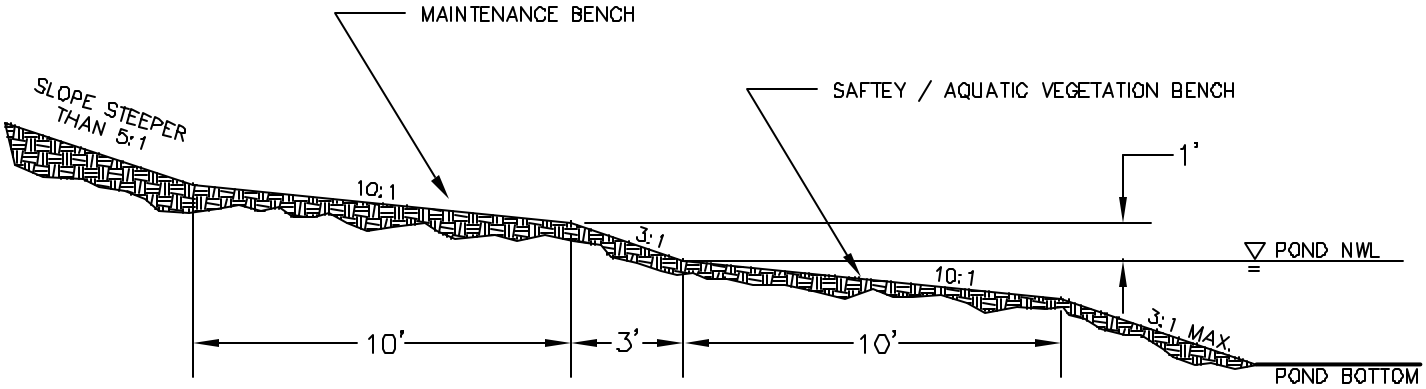

TYPICAL BASIN PROFILE FOR
SIDE SLOPES OF STEEPER THAN 5:1

STORMWATER BASIN SIDE SLOPE PROFILES

ROCHESTER, MINNESOTA FIGURE 5-4

SURFACE WATER MANAGEMENT PLAN

Bonestroo Rosene Anderlik & Associates
Engineers & Architects

\363\36306\36306W15.DWG 9-5-97 COMM. 36306